IRRIGATION LEGEND

IRRIGATION ZONE # 1	7.78 GPM
IRRIGATION ZONE # 2	10.66 GPM
IRRIGATION ZONE # 3	4.5 GPM
IRRIGATION ZONE # 4	5.93 GPM
IRRIGATION ZONE # 5	12.08 GPM
IRRIGATION ZONE # 6	10.55 GPM
BUBBLER	
SLEEVES (4" PVC SLEEVE) SLEEVES (1" SCH. 80 ELECTRICAL CONDUIT)	

NOTES:

PAVERS ARE TUDOR OR HOLLAND PAVERS FROM WILLAMETTE GRAYSTONE IN WALNUT BLEND. PATHS WILL BE A RUNNING BOND PATTERN AND THE PATIO/ENTRANCE AREAS WILL BE EITHER CIRCULAR PATTERN OR ASHLAR WITH BORDER

LIGHTING:

BRING 110 POWER TO MARKED LOCATIONS FOR LIGHTING
7 LIGHTS SPACED 30"-40" APART

IRRIGATION SYSTEM PARAMETER GUIDELINES

15 GPM @ 50PSI. SPRINKLER HEADS ARE MP ROTATORS ON 1806PRS STEMS. CALCULATIONS ARE BASED ON 30PSI

CONTRACTOR SHALL VERIFY AVAILABLE FLOW AND PRESSURE ON SITE AT TIME OF INSTALLATION. DESIGNER MUST BE NOTIFIED OF INADEQUATE SUPPLY PRIOR TO CHANGES MADE IN THE FIELD. A MINIMUM OF 72 HOUR PRIOR NOTICE IS NECESSARY. CONTRACTOR SHALL LEAVE A CALL BACK NUMBER IF UNABLE TO REACH DESIGNER VIA PHONE. DESIGNER RESERVES THE RIGHT TO COMBINE OR SPLIT ZONES AS NECESSARY TO OPTIMIZE THE IRRIGATION SYSTEM.

NEW CONTOUR LINES

PLANT LEGEND

COMMON NAME	SIZE	QTY
FLOWERS & GRASS	(4"-1 GAL)	
CREEPING FESCUE MIX:	SEEDED OR PLUGS	
FOOTHILLS WILDFLOWER MIX		50-75
DRYLAND WILDFLOWER MIX		100-125
SUB ALPINE MEADOW MIX:		50-75
COLUMBINE, WESTERN		16
GLOBE MALLOW		20
PRAIRIE JUNEGRASS		35
IDAHO FESCUE		48
WOODS STRAWBERRIES		107
GALLARDIA, NATIVE		26
BLUEBUNCH WHEATGRASS		20
BLUE EYED GRASS		19
GERANIUM, STICKY		26
INDIAN RICE GRASS		32
SHRUBS	(1-5 GAL)	
DESERT SWEET		14
DOGWOOD, RED TWIG		8
GOLDEN CURRANT		7
MOCK ORANGE, LEWIS		6
WAX CURRANT		8
RABBITBRUSH, GREEN		16
WILLOW, NATIVE		7
ROSE, WOODS		4
SNOWBERRY		17
SPIREA, DOUGLAS		14
SPIREA, BETULIFOLIA		19
SAGEBRUSH		19
MANZANITA & SNOWBRUSH		33
MTN. MAHOGANY, CURL-LEAF		13
TREE	(5-25 GAL)	
CHOKECHERRY, GREEN		13
MAPLE, ROCKY MOUNTAIN		5
SERVICEBERRY TREE		12
MT. HEMLOCK OR ENGELMANN SPRUCE		4
FIR, SUB ALPINE		4
LARCH, WESTERN		3
PINE, MURRAYANA		6

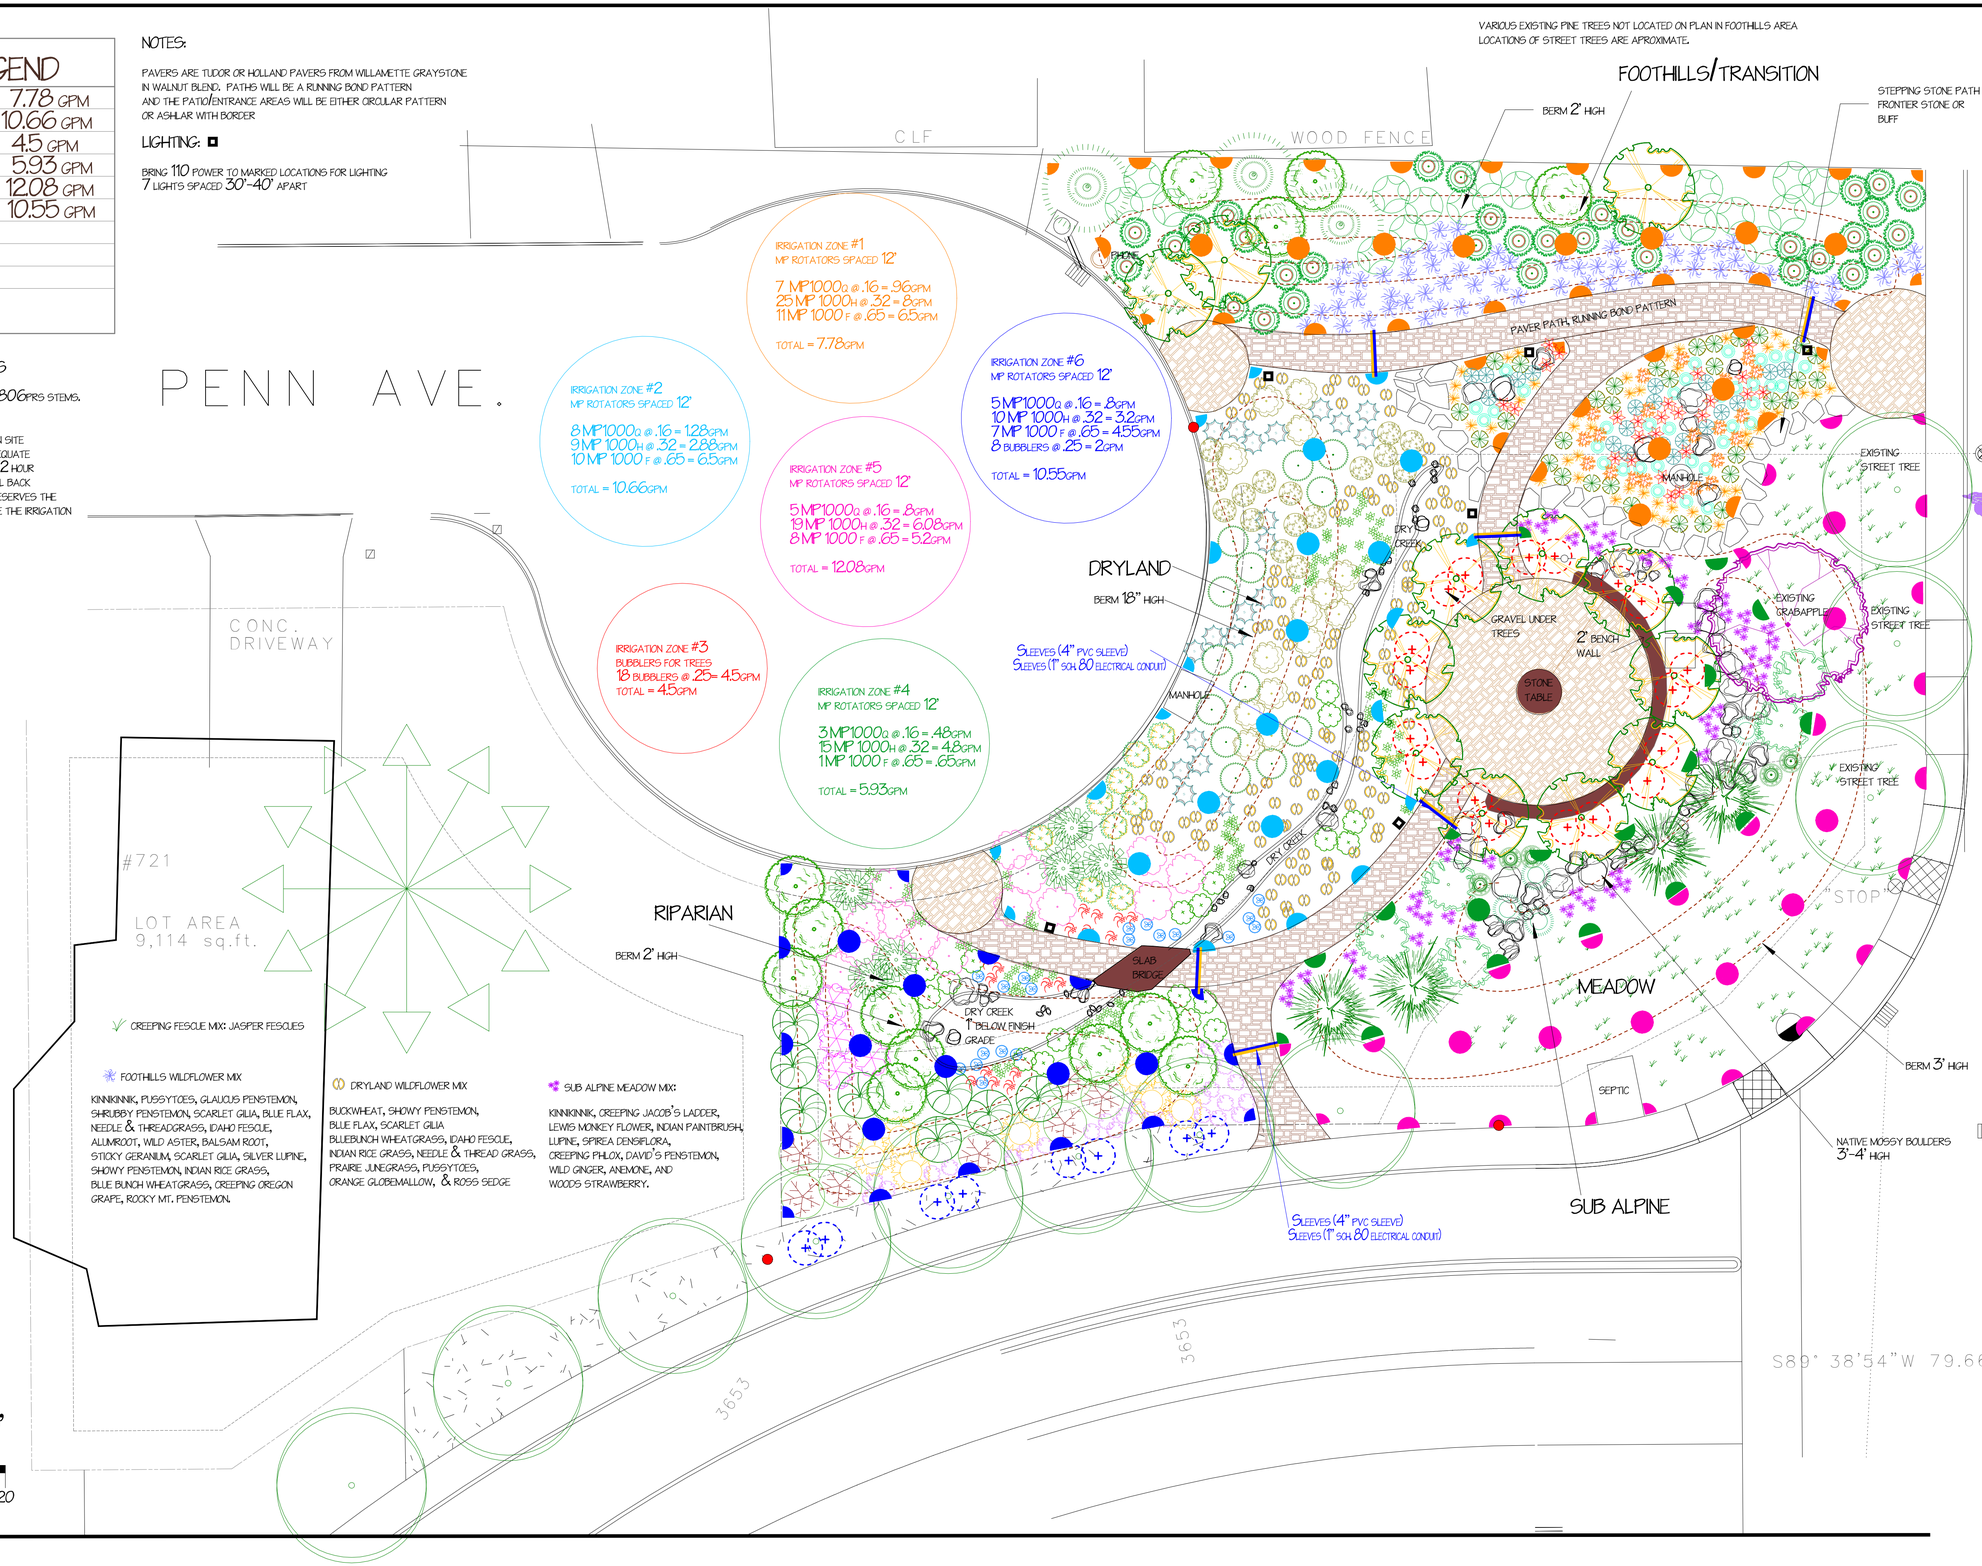

COPYRIGHT-2008

CHRIS HART-HENDERSON HOLDS ALL RIGHTS TO THE PLANS AND IDEAS ON THIS SHEET. THESE PLANS AND SPECIFICATIONS ARE FOR THE CONSTRUCTION OF ONE LANDSCAPE AND RESTRICTED TO THE ORIGINAL SITE FOR WHICH THEY WERE PREPARED AS SHOWN IN THE TITLEBLOCK. THESE PLANS ARE NOT TO BE COPIED IN ANY FORM WHATSOEVER WITHOUT THE EXPRESSED WRITTEN PERMISSION OF CHRIS HART-HENDERSON OR HER REPRESENTATIVE. THE CONTRACTOR SHALL BE RESPONSIBLE FOR CHECKING DIMENSIONS AND SITE CONDITIONS AND IS TO REPORT ANY ERRORS OR OMISSIONS IN WRITING TO THE DESIGNERS BEFORE THE START OF CONSTRUCTION.

Inspired by Nature
HEART SPRINGS Design
Heart Springs Landscape Design LLC
(541) 385-0880
www.heartspringsdesign.com
915 NW GASKINE ALLEY
BEND, OREGON 97701

CONCEPTUAL LANDSCAPE PLAN AND IRRIGATION FOR:

LAUREL POCKET PARK

CORNER OF NE 8TH & NE OLMEY
BEND, OREGON

REVISIONS:

DRAWN BY: AC
CHECKED BY: CHH
DATE: MARCH 17, 2008
SCALE: SCALE: 1" = 10'

SHEET: 1 OF 1 SHEET