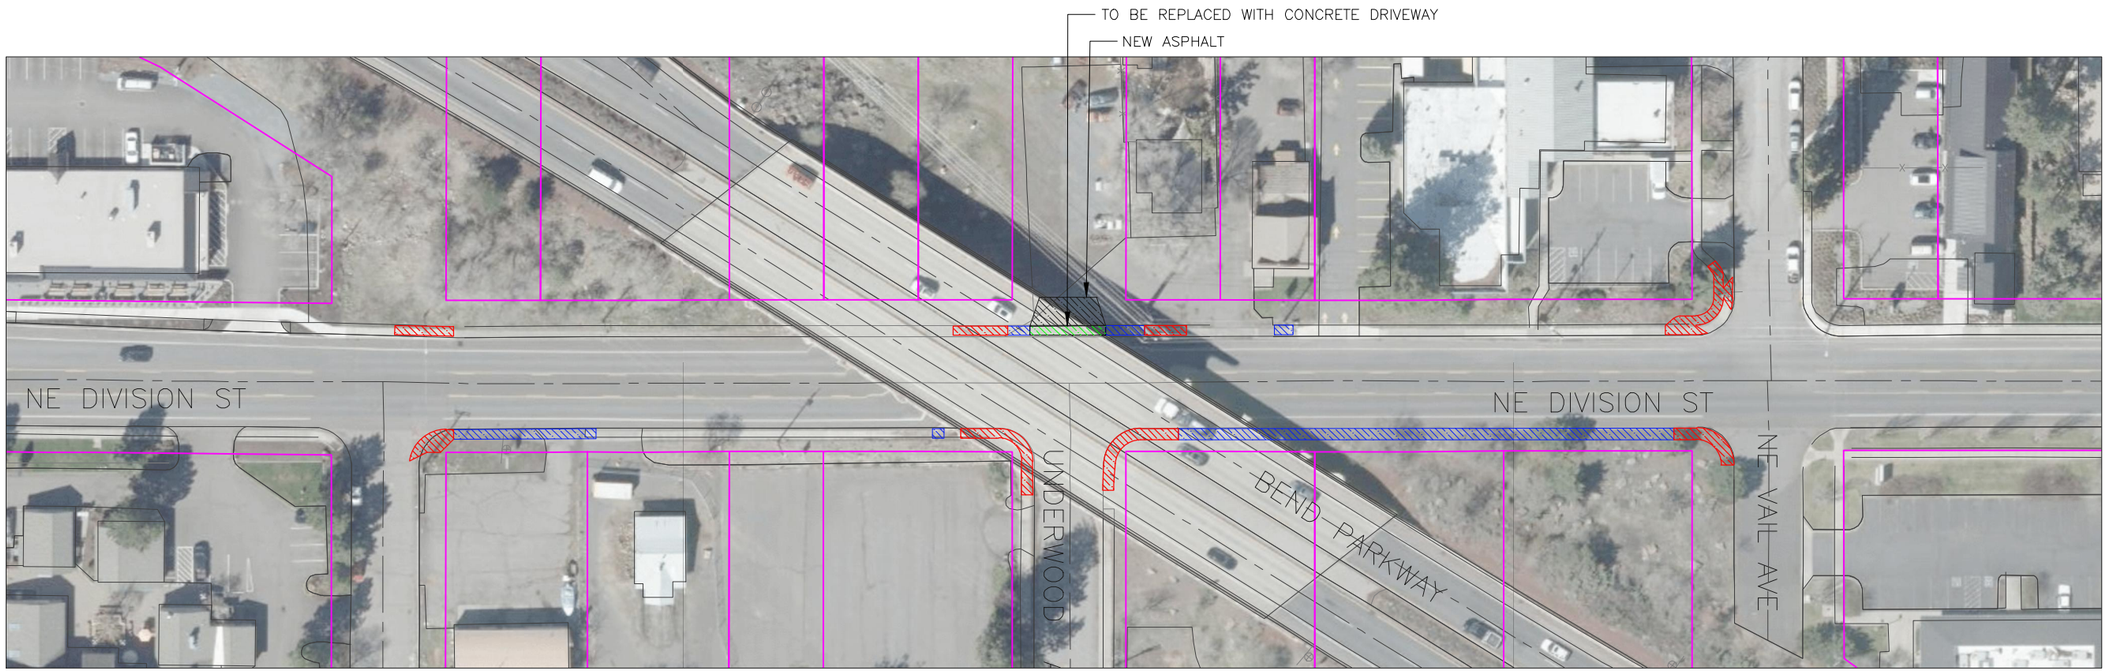

DRIVEWAYS
RAMPS
SIDEWALK
TAXLOTS

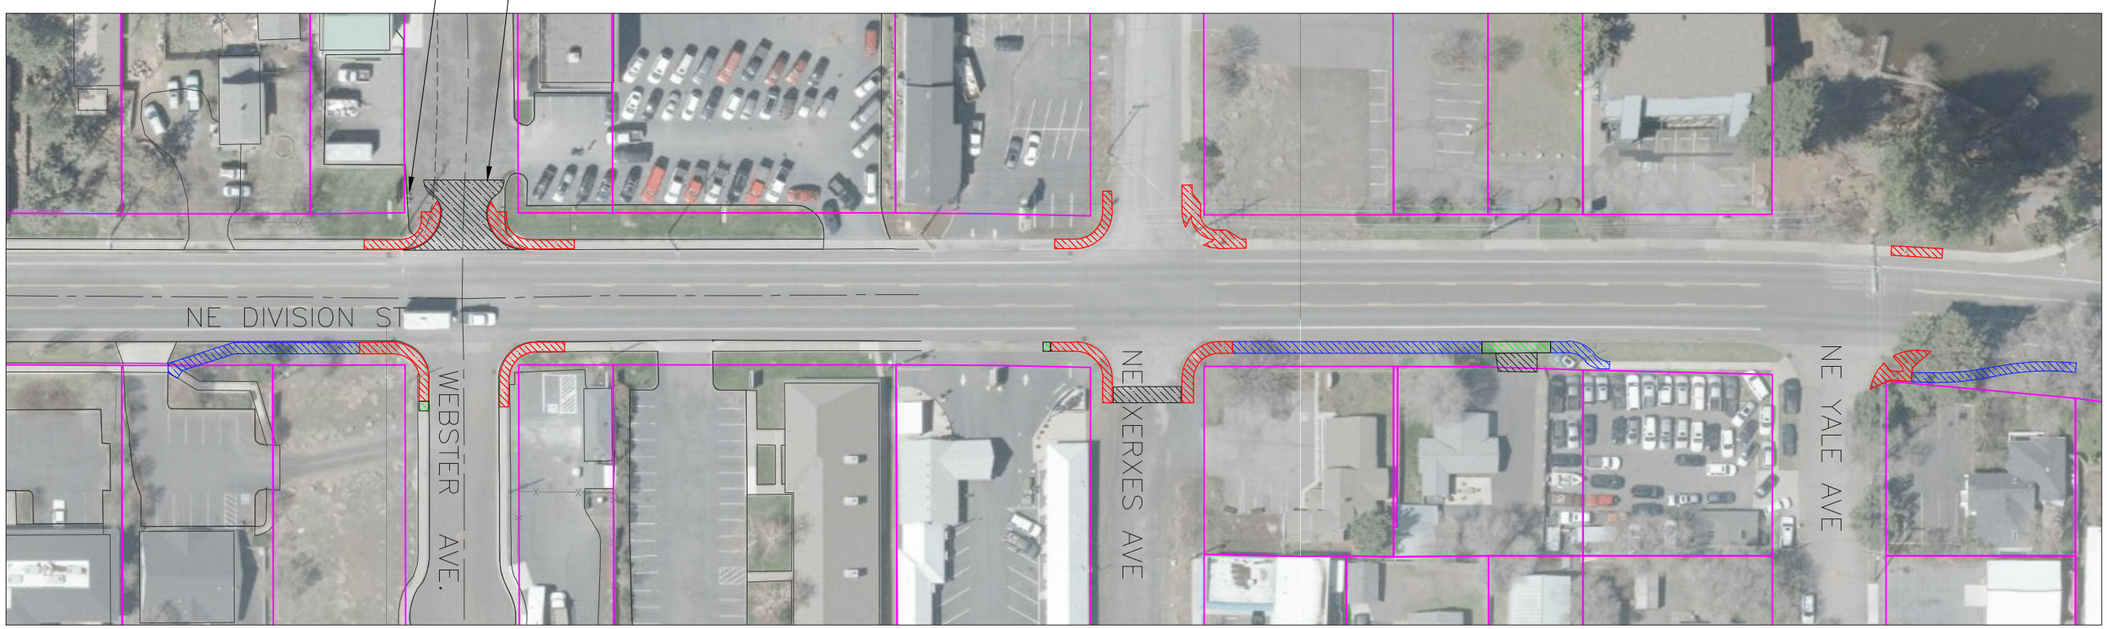

IMPROVEMENTS SHOWN ARE NOT FINAL AND ARE SUBJECT TO CHANGE

PRELIMINARY ONLY
DO NOT USE FOR CONSTRUCTION

Murraysmith
www.murraysmith.us

ADA IMPROVEMENTS

DIVISION STREET

DESCHUTES COUNTY, OREGON

CITY OF BEND

REVISIONS:

murraysmith

DESIGNED BY:
DRAWN BY:
SCALE:
FILE:
DATE:

VERIFY SCALES
0 1"
BAR EQUALS ONE INCH ON ORIGINAL DRAWING

SHEET:
01